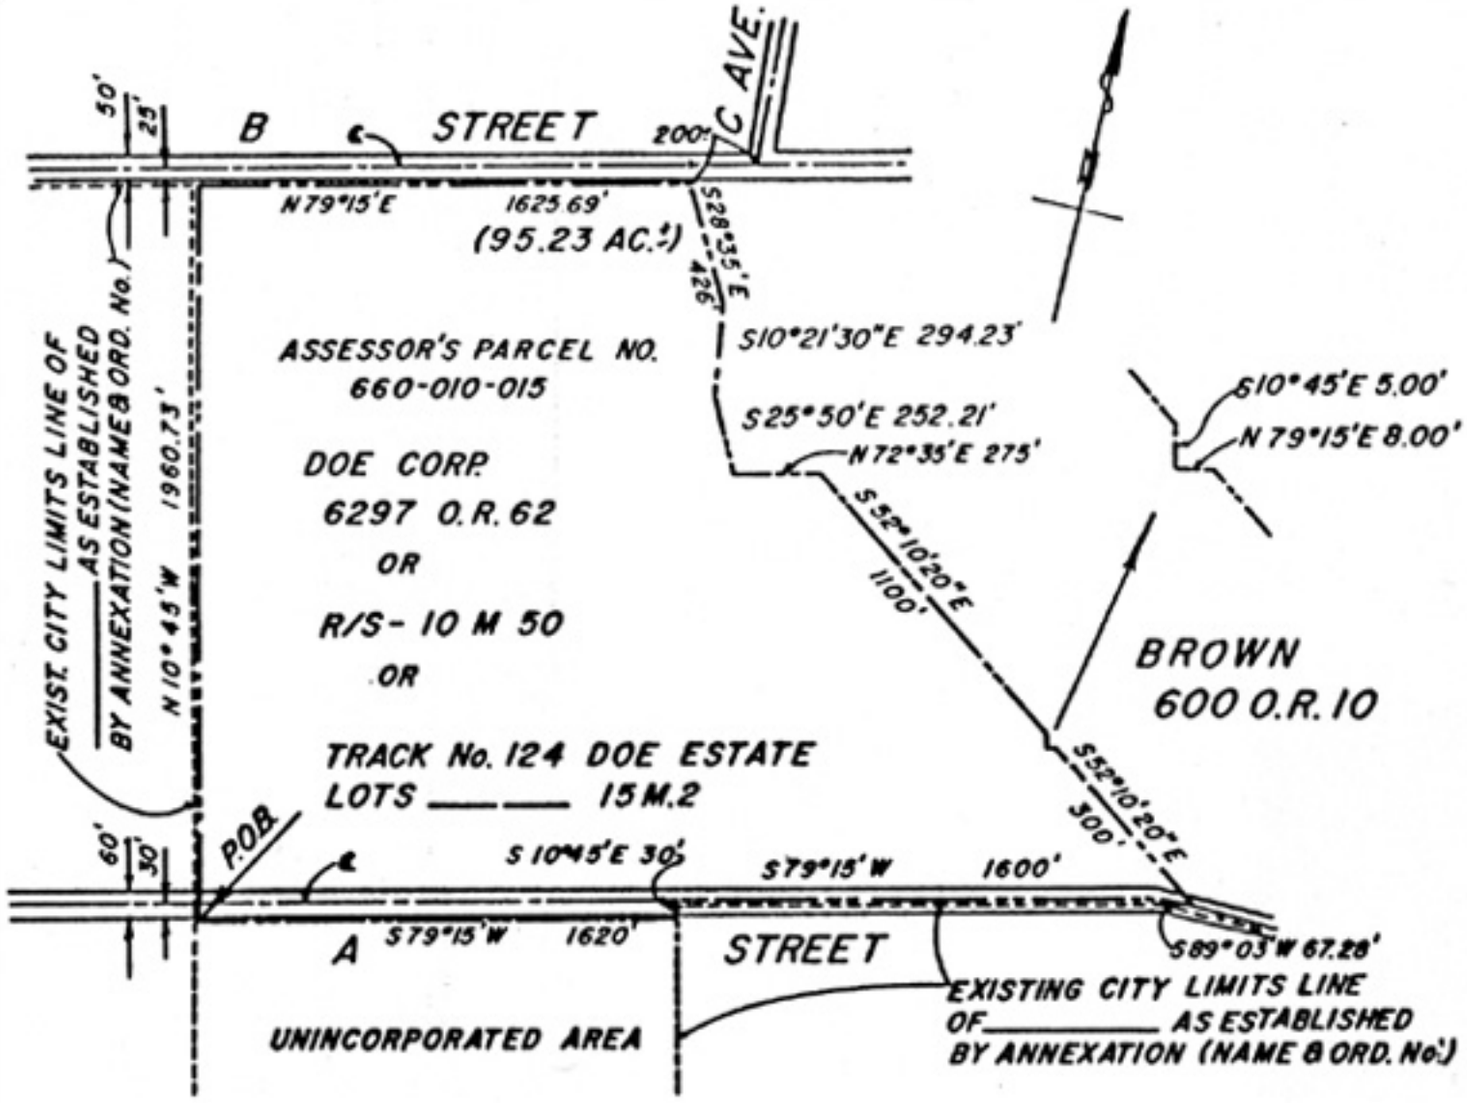

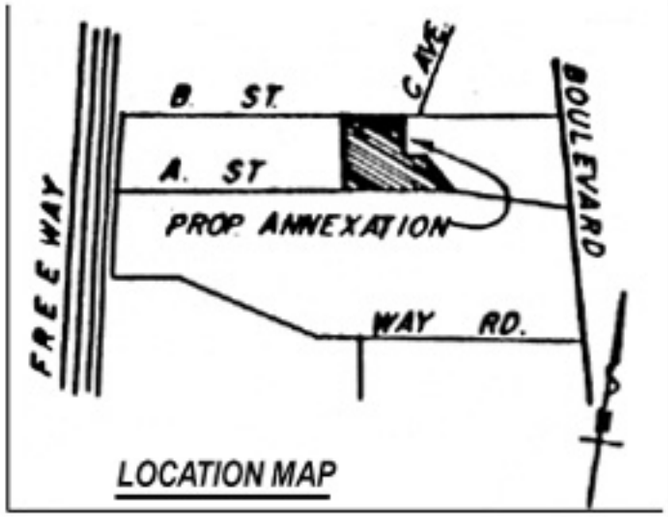

SAMPLE MAP
FOR
LOCAL AGENCY FORMATION
COMMISSION PROPOSALS

------- BOUNDARY LINE OF PROPOSED ANNEXATION

—·— EXISTING CITY LIMITS LINE

MAP REQUIREMENTS

1. OVERALL MAP SITE
   MIN - 8.5" X 11"
   MAX - 11" X 11"
2. USE AND SHOW ADEQUAE MARGINS
3. TITLE BLOCK (MIN. REQUIREMENTS AS SHOWN)
4. LEGEND AND NORTH ARROW
5. LOCATION MAP
6. SHOW EXISTING CITY LIMITS, ANNEXATION NAME AND ORDINANCE NUMBER
7. SHOW POINT OF BEGINNING OF DESCRIPTION
8. WHEN PROPOSING TO SPLIT LINES OF ASSESSMENT, INDICATE BOUNDARIES OF ORIGINAL PARCEL
9. SHOW ALL BEARINGS, DISTANCES, LOT NUMBERS, AND REFERENCES USED IN THE DESCRIPTION
10. SHOW ASSESSORS PARCEL NUMBERS
11. SHOW AREA OR ANNEXATION IN ACRES
12. SHOW ALL ROADS AND WIDTH OF ROADS
13. SIGN AND SEAL

EXHIBIT B

PROPOSED ANNEXATION

TO _____

ENTITLED _____

_____

DATE _____ SCALE _____

BY _____